

Morce Avenue – car park improvements – option 1

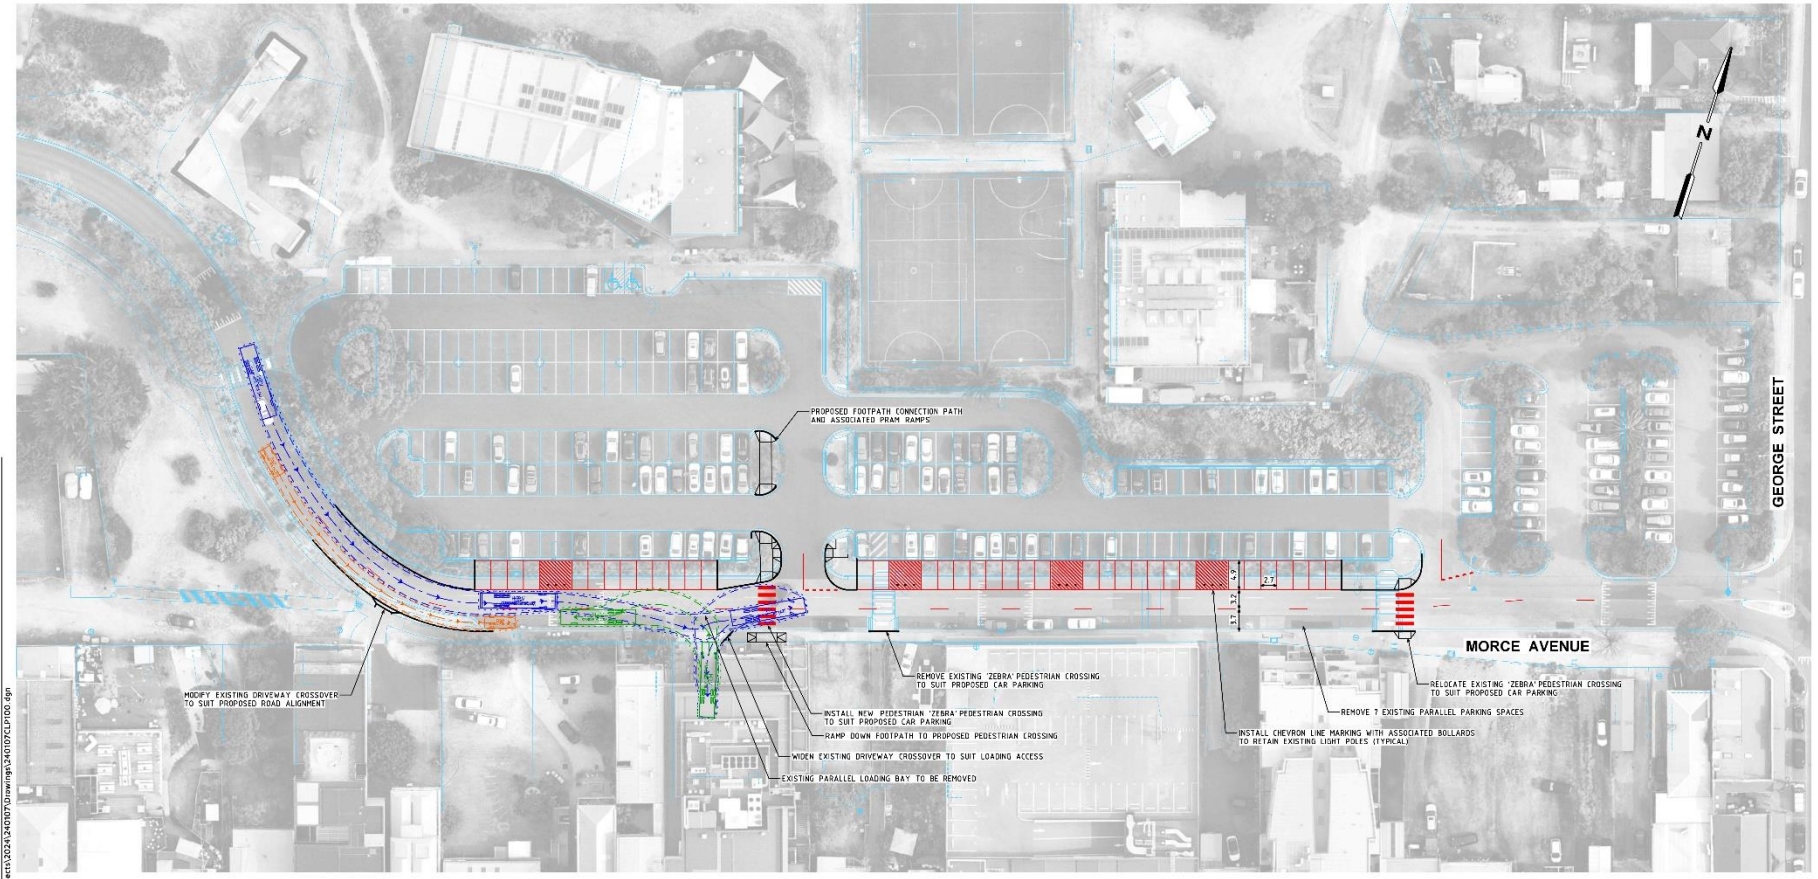

CAD File: N:\Projects\2024\240107\Drawings\240107CLP100.dgn

Date Plotted: 23 01 2025 10:33:54 AM

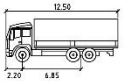

HRV	meters
Width	: 2.50
Track	: 2.50
Lock To Lock Time	: 6.0
Steering Angle	: 36.7

SWEPT PATH LEGEND

- — — — — DESIGN VEHICLE SWEPT PATHS SHOWN DASHED
- . . . . . 300mm CLEARANCE ENVELOPE SHOWN DOTTED

OPTION 1

30 ADDITIONAL CAR PARKING SPACES

onemilegrid

Wurundjeri Woiwurrung Country
55 Drake Street, Collingwood, VIC 3066
Email: info@onemilegrid.com.au Web: www.onemilegrid.com.au
Phone: 0481 9999 8640


Drawing Title		
MORCE AVENUE CAR PARK PROPOSED MODIFICATIONS - OPTION 1 CONCEPT LAYOUT PLAN		
Designed	Approved	Melway Ref
TCW	JS	157 A7
Scale		
1:X750 @ A3	0 3.75 7.5 15	
Project Number	Drawing Number	Revision
240107	CLP100	C

Copyright
This document may only be used for its commissioned purpose. No part of this document may be reproduced, modified or transmitted without the written consent of onemilegrid. Unauthorised use of this document in any form is prohibited.

onemilegrid operates from Wurundjeri Woiwurrung Country of the Kulin Nation. We pay our respects to Elders, past, present and emerging for they hold the memories, the traditions, the culture, and the hopes of Wurundjeri People.

Aerial Photography
Aerial photography provided by Nearmap

Morce Avenue – car park improvements – option 2

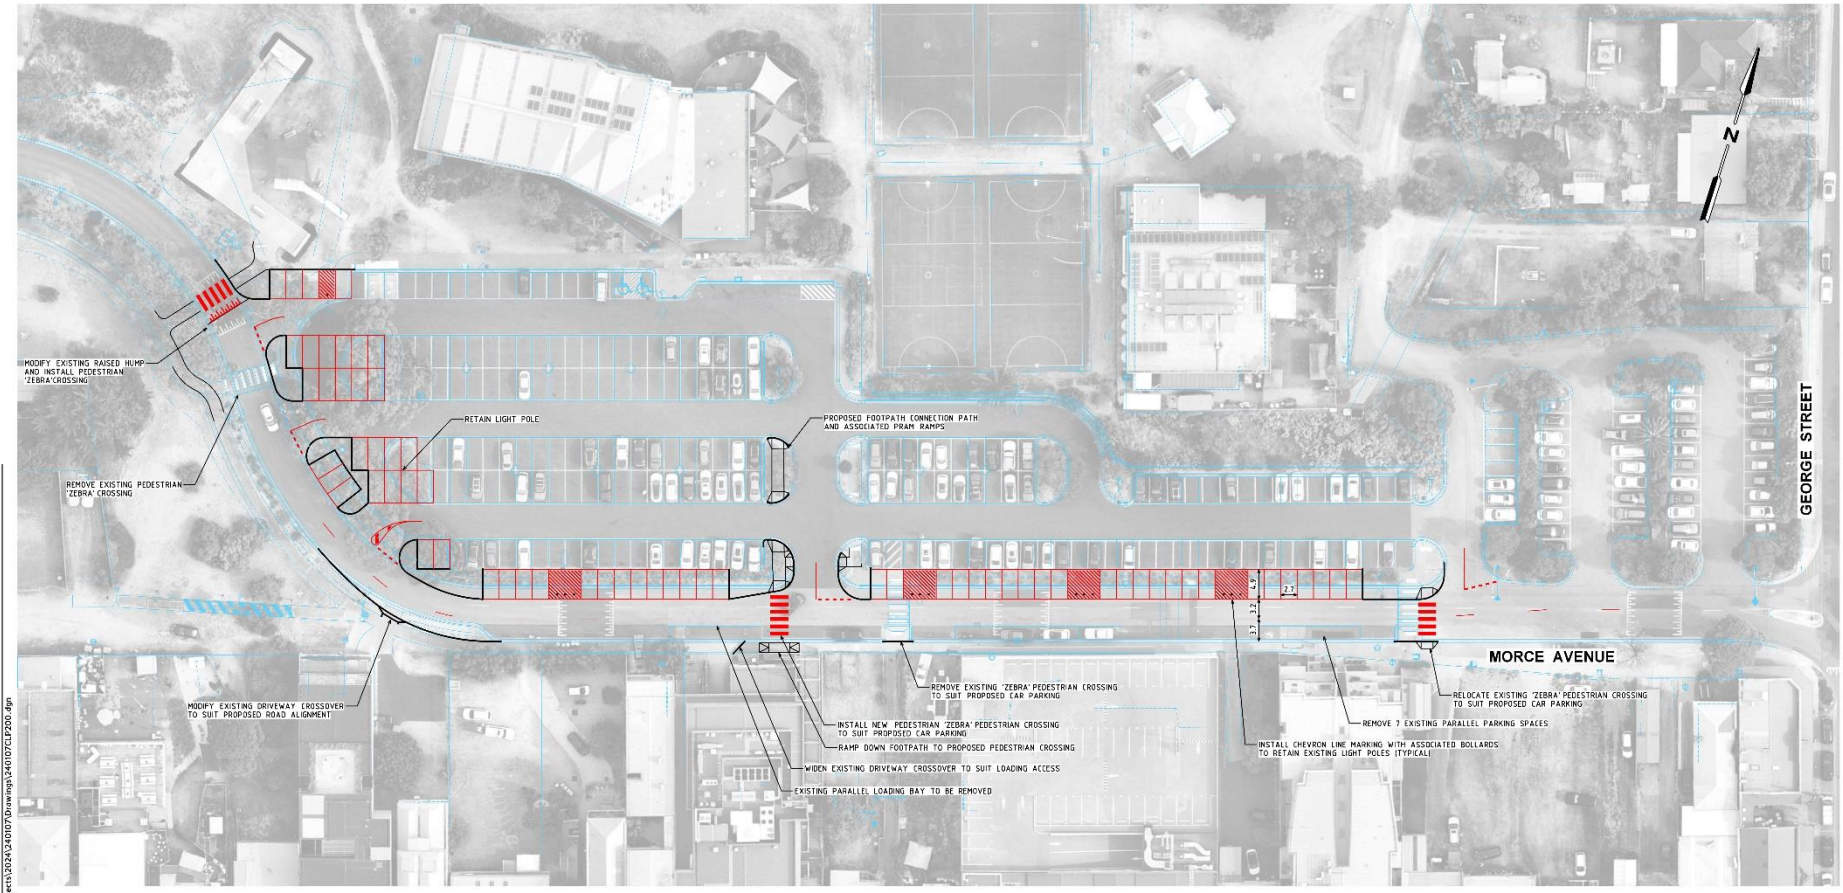

OPTION 2

58 ADDITIONAL CAR PARKING SPACES

onemilegrid

Wurundjeri Woiwurrung Country
56 Down Street, Collingwood, VIC 3066
Email info@onemilegrid.com.au Web www.onemilegrid.com.au
Phone 0401 949 622

Drawing Title
MORCE AVENUE CAR PARK
PROPOSED MODIFICATIONS - OPTION 2
CONCEPT LAYOUT PLAN

Designed	Approved	Melway Ref
TCW	JS	157 A7

Project Number	Drawing Number	Revision
240107	CLP200	C

Scale
1:X750 @ A3
0 3.75 7.5 15


CAD File: N:\Projects\2024\240107\Drawings\240107CLP200.dgn
Date Plotted: 23-01-2025 10:36:15 AM

Copyright
This document may only be used for its commissioned purpose. No part of this document may be reproduced, modified or transmitted in any form without written authority of onemilegrid. Unauthorised use of this document in any form is prohibited.

onemilegrid operates from Wurundjeri Woiwurrung Country of the Kulin Nation. We acknowledge and express our appreciation to the Wurundjeri People, the Traditional Owners of the land we work on, live on, play on and learn on. We pay our respects to Elders past, present and emerging for they hold the memories, the teachings, the culture, and the dreams of all Wurundjeri Peoples.

Aerial Photography
Aerial photography provided by Nearmap

Morce Avenue – car park improvements – option 3

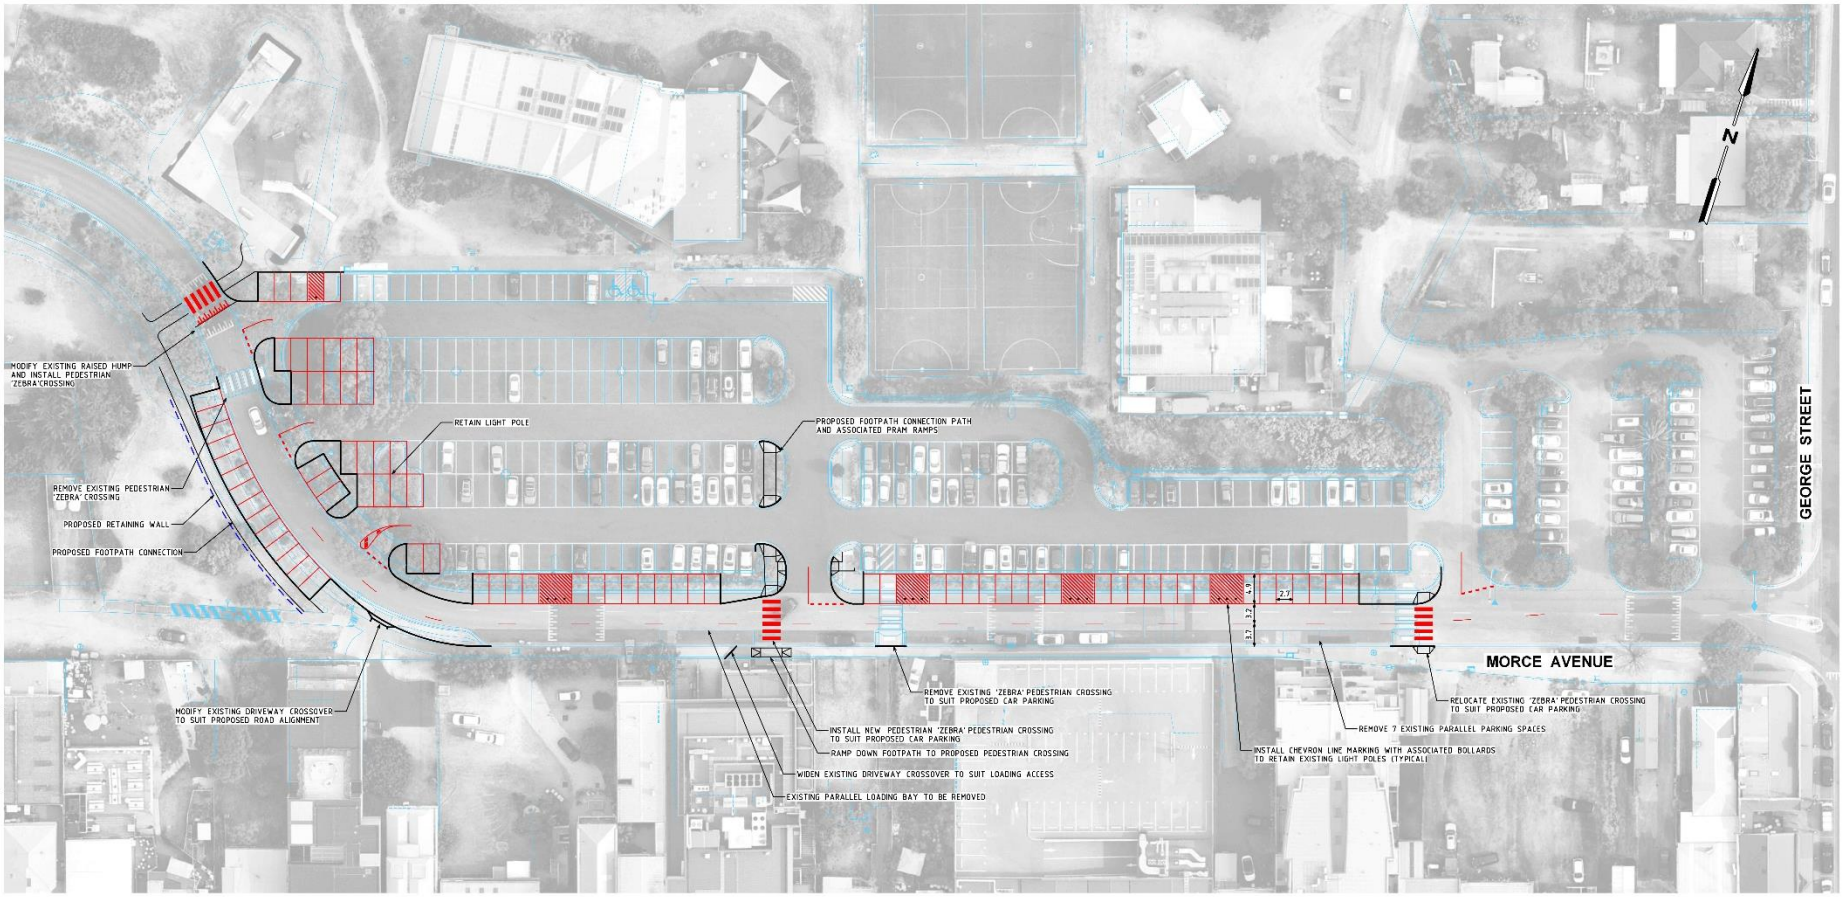

OPTION 3

72 ADDITIONAL CAR PARKING SPACES

CAD File: N:\Projects\2024\240107\Drawings\240107CLP300.dgn

Date Plotted: 23-01-2025 10:37:56 AM

onemilegrid

Wurundjeri Waworung Country
56 Dow St Ree., Dallywood, VIC 3066
Email: info@onemilegrid.com.au Web: www.onemilegrid.com.au
Phone: (03) 9939 3350

Drawing Title
MORCE AVENUE CAR PARK
PROPOSED MODIFICATIONS - OPTION 3
CONCEPT LAYOUT PLAN

Designed	Approved	Melway Ref
TCW	JS	157 A7

Scale: 1:X750 @ A3 (3 3.75 7.5 15)


Project Number	Drawing Number	Revision
240107	CLP300	C

Copyright
This document may only be used for its commissioned purpose. No part of this document may be reproduced, modified or transmitted in whole or part, in any form or by any means, without the prior written permission of onemilegrid except as permitted by the Copyright Act 1968 (Cth) and subsequent amendments. To the extent permitted by law, onemilegrid excludes all liability to any person arising directly or indirectly from using this document. Any representation, statement, opinion or information contained in this document is made in good faith but is not intended as a substitute for professional advice. Before any person acts in reliance upon such representation, statement, opinion or information they should obtain appropriate professional advice.

onemilegrid acknowledges the Wurundjeri Woiwurrung People as the Traditional Owners of the land we work on. We pay our respects to Elders past, present and emerging and extend that respect to all First Nations Peoples.

Aerial Photography
Aerial photography provided by Nearmap

Morce Avenue – car park improvements – option 4

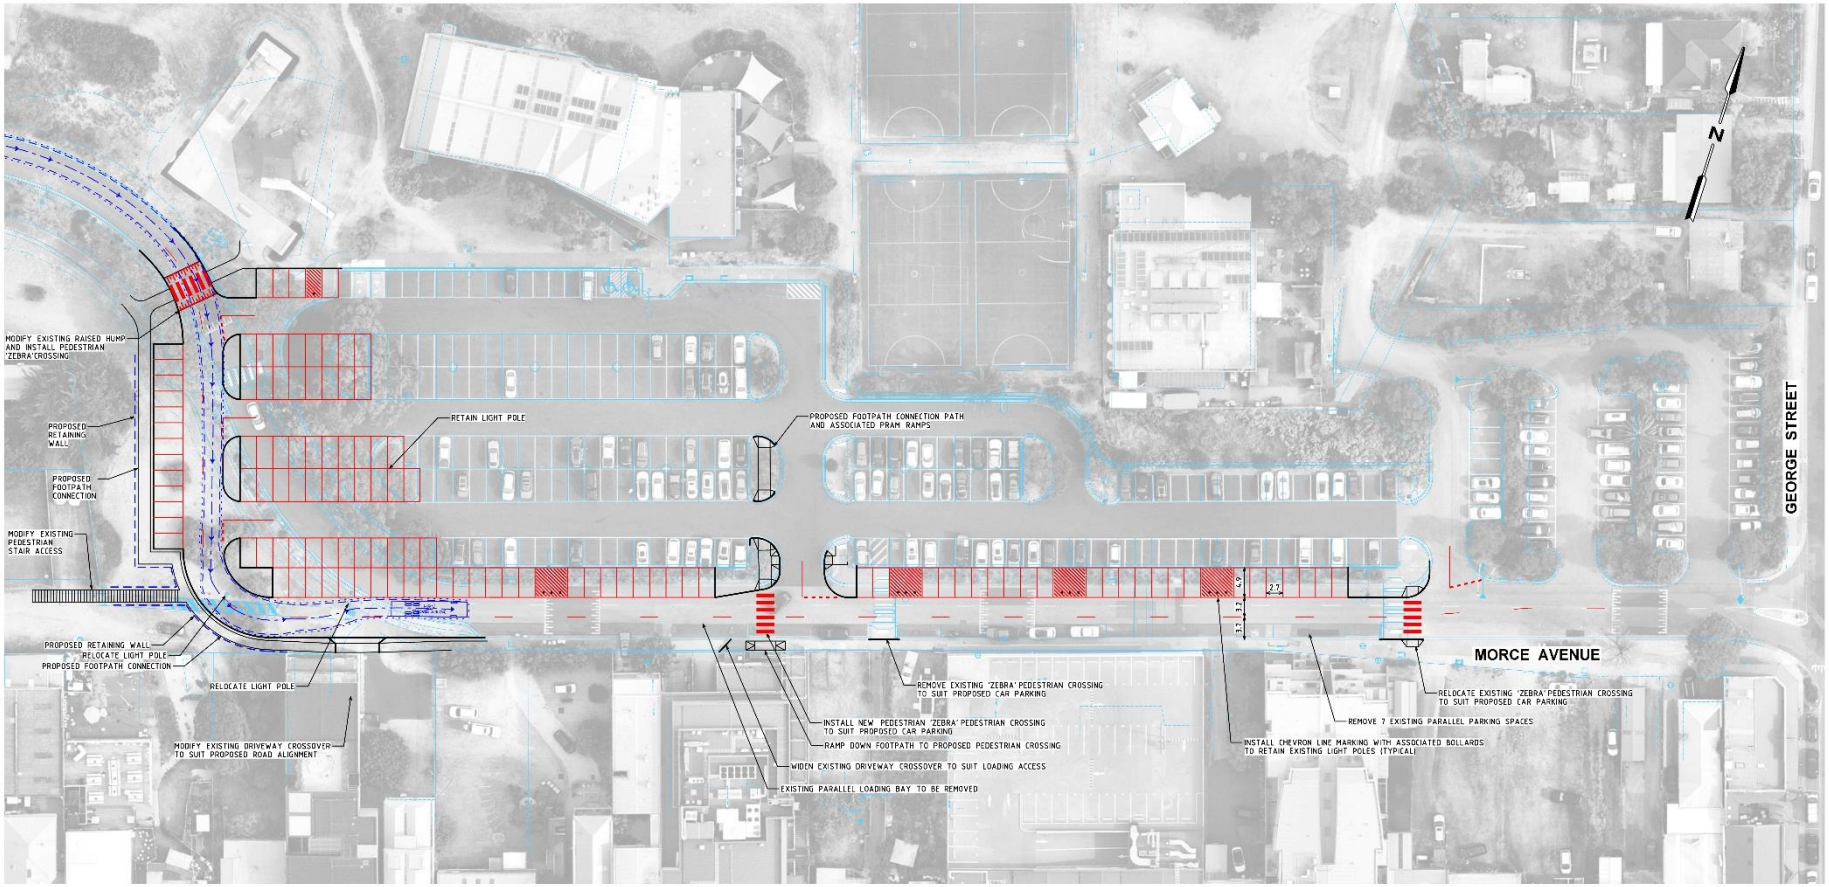


CAD File: N:\Projects\2024\240107\Drawings\240107CLP400.dgn

Date Plotted: 23-01-2025 10:39:25 AM

Copyright
This document may only be used for its commissioned purpose. No part of this document may be reproduced, modified or transmitted without the written authority of onemilegrid. Unauthorised use of this document in any form is prohibited.

onemilegrid operates from Wurundjeri Woiwurrung Country of the Kulin nation. We acknowledge and extend our appreciation to the Wurundjeri Elders, Ancestors, Custodians of the land, waterways, sky, culture, and their connection to all that is and always will be.

Aerial Photography
Aerial photography supplied by Nearmap

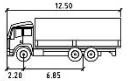

HRV	meters
Width	: 2.50
Track	: 2.50
Lock to Lock Time	: 6.0
Steering Angle	: 36.7

SWEPT PATH LEGEND

- — — — DESIGN VEHICLE SWEPT PATHS SHOWN DASHED
- · · · · · 300mm CLEARANCE ENVELOPE SHOWN DOTTED

OPTION 4

108 ADDITIONAL CAR PARKING SPACES

onemilegrid
Wurundjeri Woiwurrung Country
56 Town Street, Dallywood, VIC 3065
Email enquiries@onemilegrid.com.au Web www.onemilegrid.com.au
Phone (03) 9989 8240

Drawing Title
MORCE AVENUE CAR PARK
PROPOSED MODIFICATIONS - OPTION 4
CONCEPT LAYOUT PLAN

Designed	Approved	Railway Ref
TCW	JS	157 A7

Scale 1:X750 @ A3 (0 3.75 7.5 15)

Project Number	Drawing Number	Revision
240107	CLP400	C